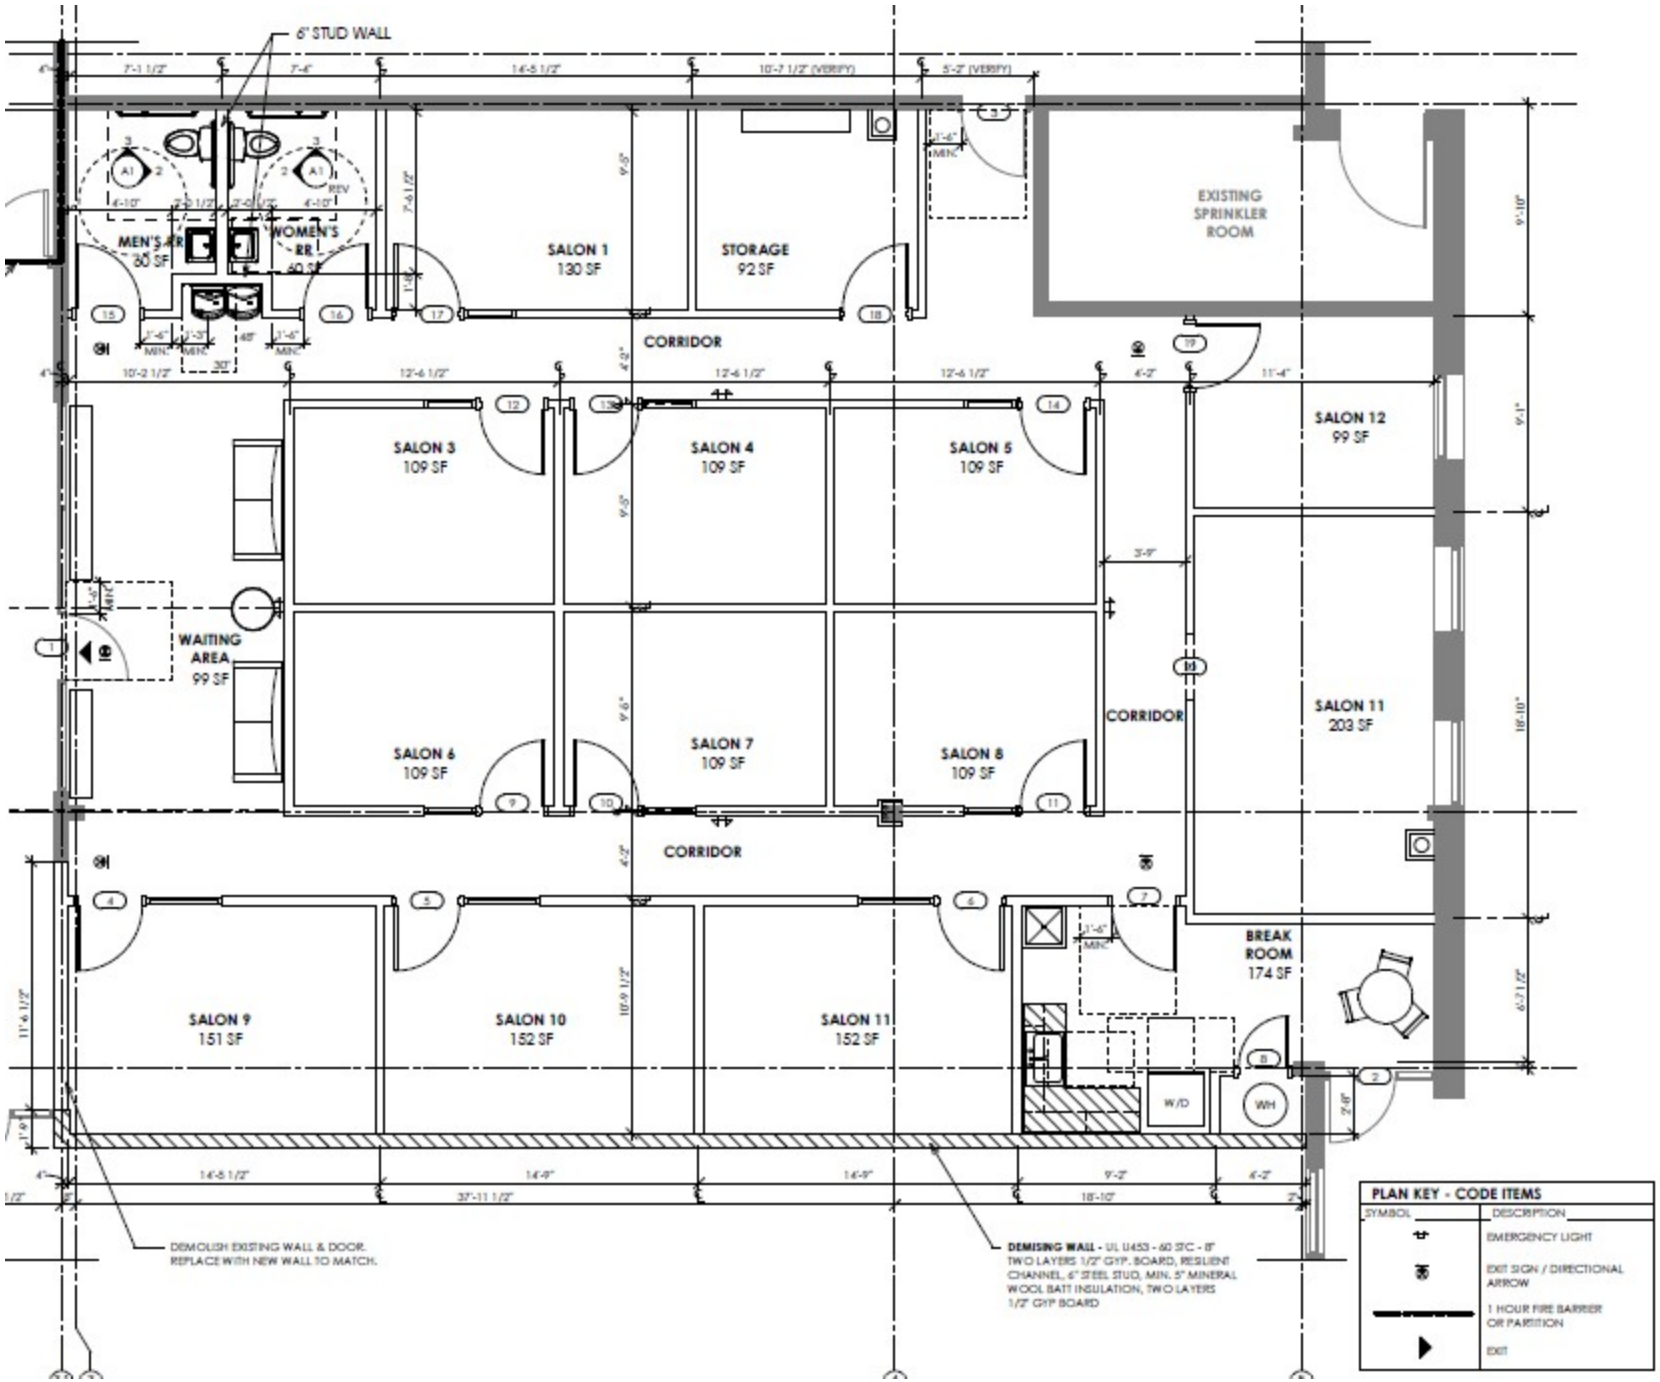
6" STUD WALL
MEN'S RR
60 SF
WOMEN'S RR
60 SF
SALON 1
130 SF
STORAGE
92 SF
EXISTING SPRINKLER ROOM
CORRIDOR
SALON 3
109 SF
SALON 4
109 SF
SALON 5
109 SF
SALON 12
99 SF
WAITING AREA
99 SF
SALON 6
109 SF
SALON 7
109 SF
SALON 8
109 SF
CORRIDOR
SALON 11
203 SF
CORRIDOR
BREAK ROOM
174 SF
SALON 9
151 SF
SALON 10
152 SF
SALON 11
152 SF
W/D
WH
DEMOLISH EXISTING WALL & DOOR. REPLACE WITH NEW WALL TO MATCH.
DEMISING WALL - UL U453 - 60 STC - 8" TWO LAYERS 1/2" GYP. BOARD, RESILIENT CHANNEL, 6" STEEL STUD, MIN. 5" MINERAL WOOL BATT INSULATION, TWO LAYERS 1/2" GYP BOARD
PLAN KEY - CODE ITEMS
SYMBOL
DESCRIPTION
EMERGENCY LIGHT
EXIT SIGN / DIRECTIONAL ARROW
1 HOUR FIRE BARRIER OR PARTITION
EXIT